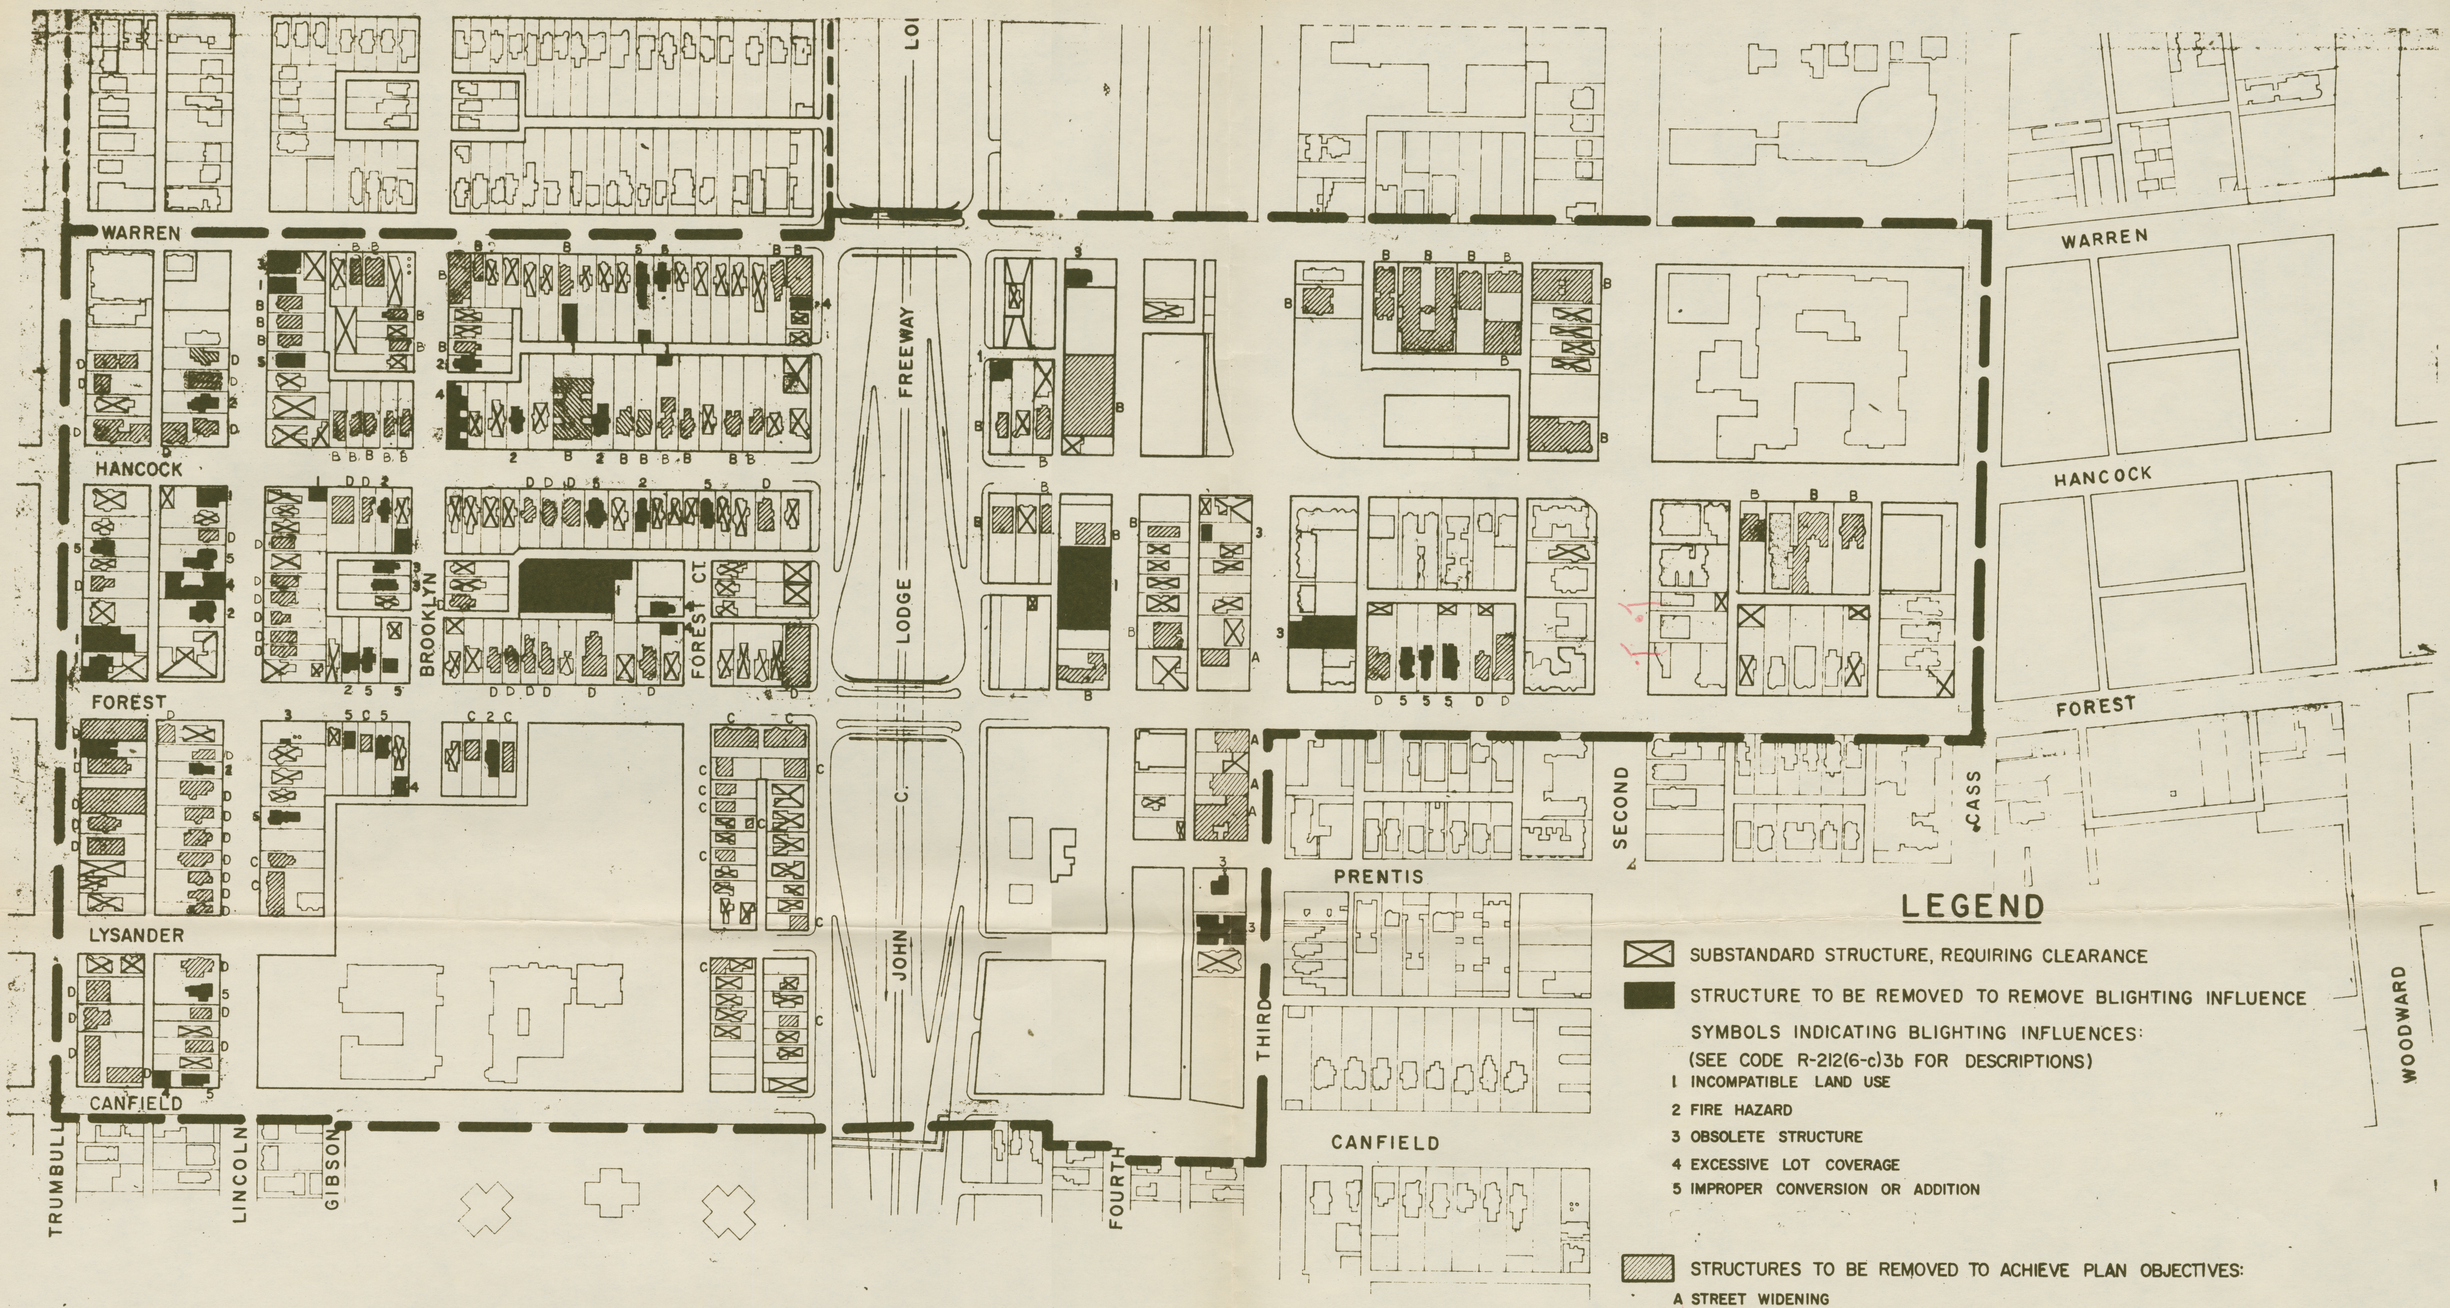

LEGEND

SUBSTANDARD STRUCTURE, REQUIRING CLEARANCE

STRUCTURE TO BE REMOVED TO REMOVE BLIGHTING INFLUENCE

SYMBOLS INDICATING BLIGHTING INFLUENCES:
(SEE CODE R-212(6-c)3b FOR DESCRIPTIONS)

1 INCOMPATIBLE LAND USE
2 FIRE HAZARD
3 OBSOLETE STRUCTURE
4 EXCESSIVE LOT COVERAGE
5 IMPROPER CONVERSION OR ADDITION

STRUCTURES TO BE REMOVED TO ACHIEVE PLAN OBJECTIVES:

A STREET WIDENING
B MAJOR INSTITUTIONAL REQUIREMENT
C LOCAL PUBLIC FACILITIES REQUIREMENT
D CONSOLIDATION OF PARCELS FOR RESIDENTIAL PURPOSES

STRUCTURES NOT TO BE REMOVED

PROPOSED TREATMENT OF PROJECT AREA

PREPARED BY DETROIT CITY PLAN COMM.
FOR DETROIT HOUSING COMM.

DRAWN BY:	C.P.C.	D.H.C.	C.C.	REVISED
H.B. 3-24-64	2-10-65	2-11-65		~~8-9-65~~
				10-29-65
CHECKED BY				1-11-67
				2-16-67

UNIVERSITY CITY REHABILITATION PROJECT NUMBER 2

SCALE IN FEET
0 100 200 300

U.R.A. CODE

R-214(4)